
INNOVATIVE STORAGE TECHNOLOGY

4-6 Wilhelm-Busch Street
95447 Bayreuth

PHONE: 0921 / 15 13 44 - 0
FAX: 0921 / 15 13 44 - 29

www.juratherm.com
info@juratherm.com


Connection Designation JH / JHS / JHSS V2

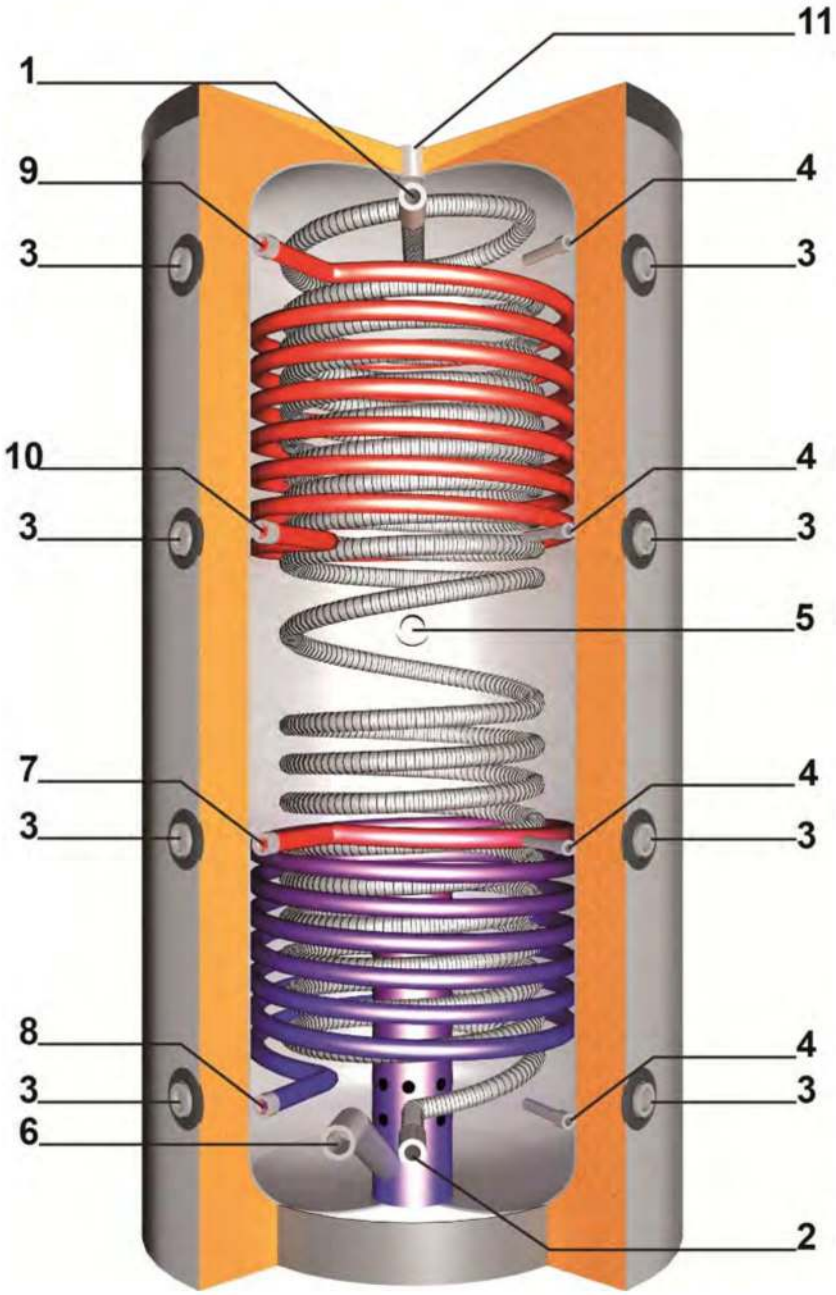


Legend


1	Hot water connection 5/4"	7	Flow heat exchanger at bottom 1"
2	Cold water connection 5/4"	8	Heat exchanger return, bottom, 1"
3	Buffer tank connection 1 ½"	9	Flow through the heat exchanger, top 1"
4	Sensor sleeve ½"	10	Top heat exchanger return 1"
5	Electric socket 1 ½"	11	Buffer air vent 1 ½"
6	Return layer pipe 1 ½"		

Hygienic - Coating - Tanks JH / JHS / JHSS with Domestic Water Circulation

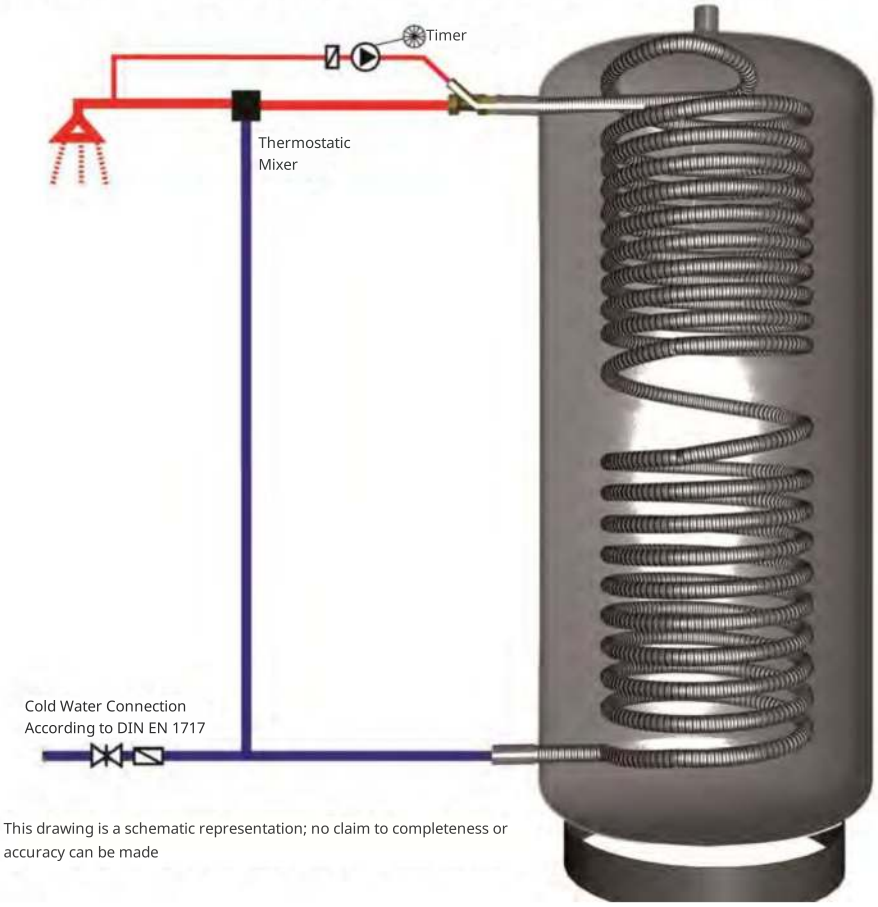


Hygienic - Layers - JHSS Tank with Domestic Water Circulation

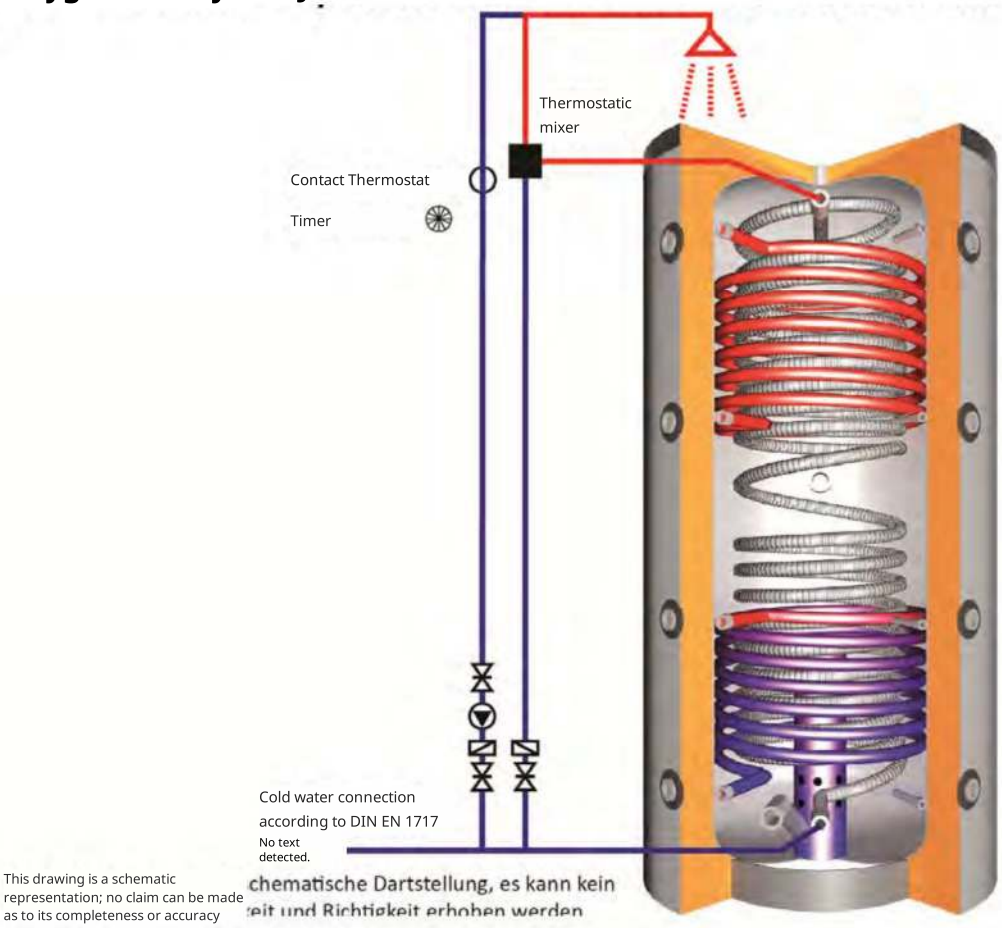

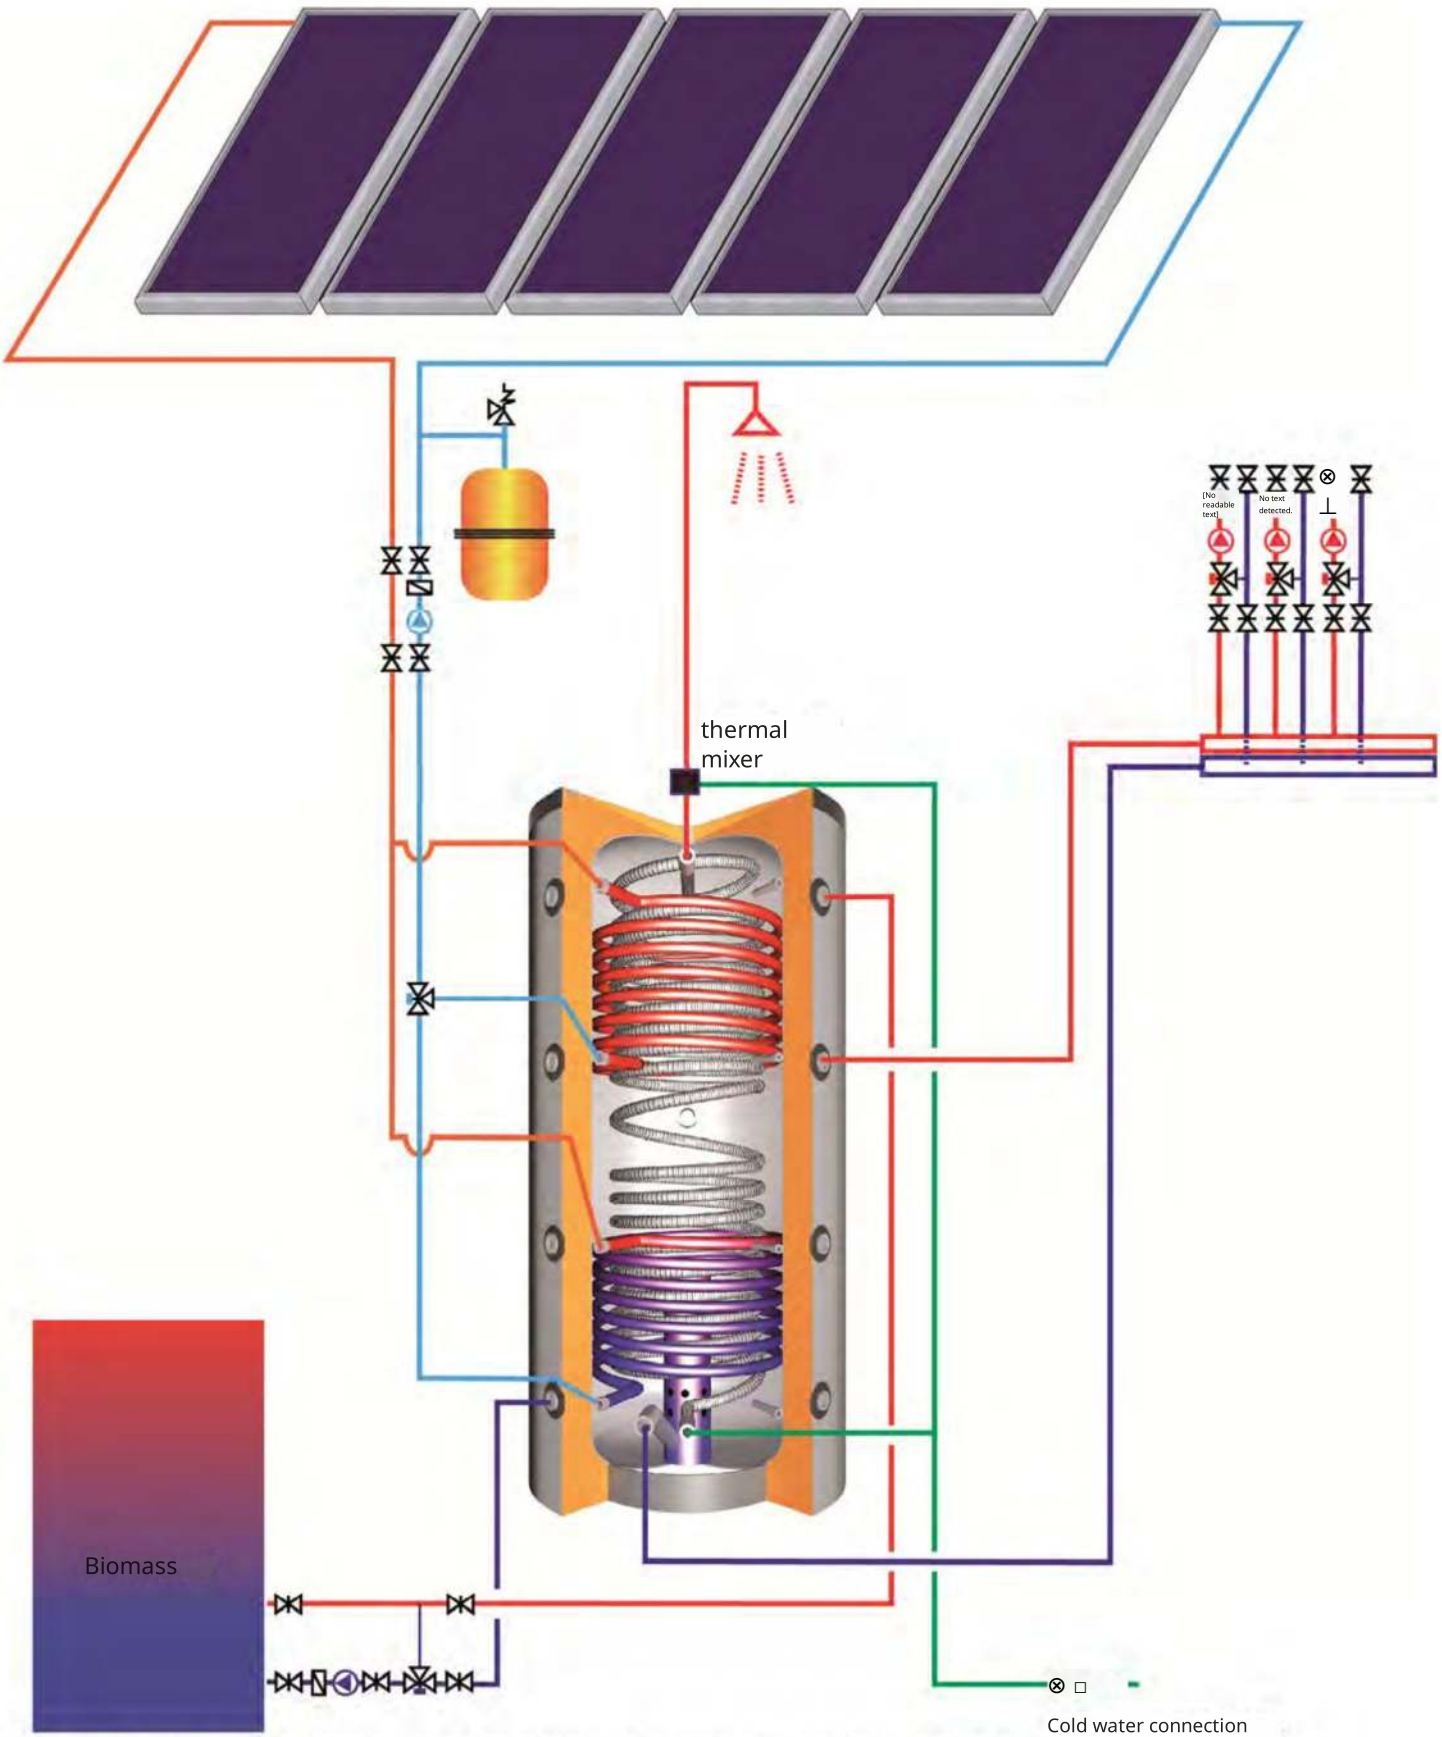

iese Zeichnung ist eine schematische Darstellung und dient nur als Beispiel, es kann kein Anspruch auf Vollständigkeit

This drawing is a schematic representation and is provided for illustrative purposes only; no claim to completeness or accuracy can be made. The specialized contractor is solely responsible for planning and installation.

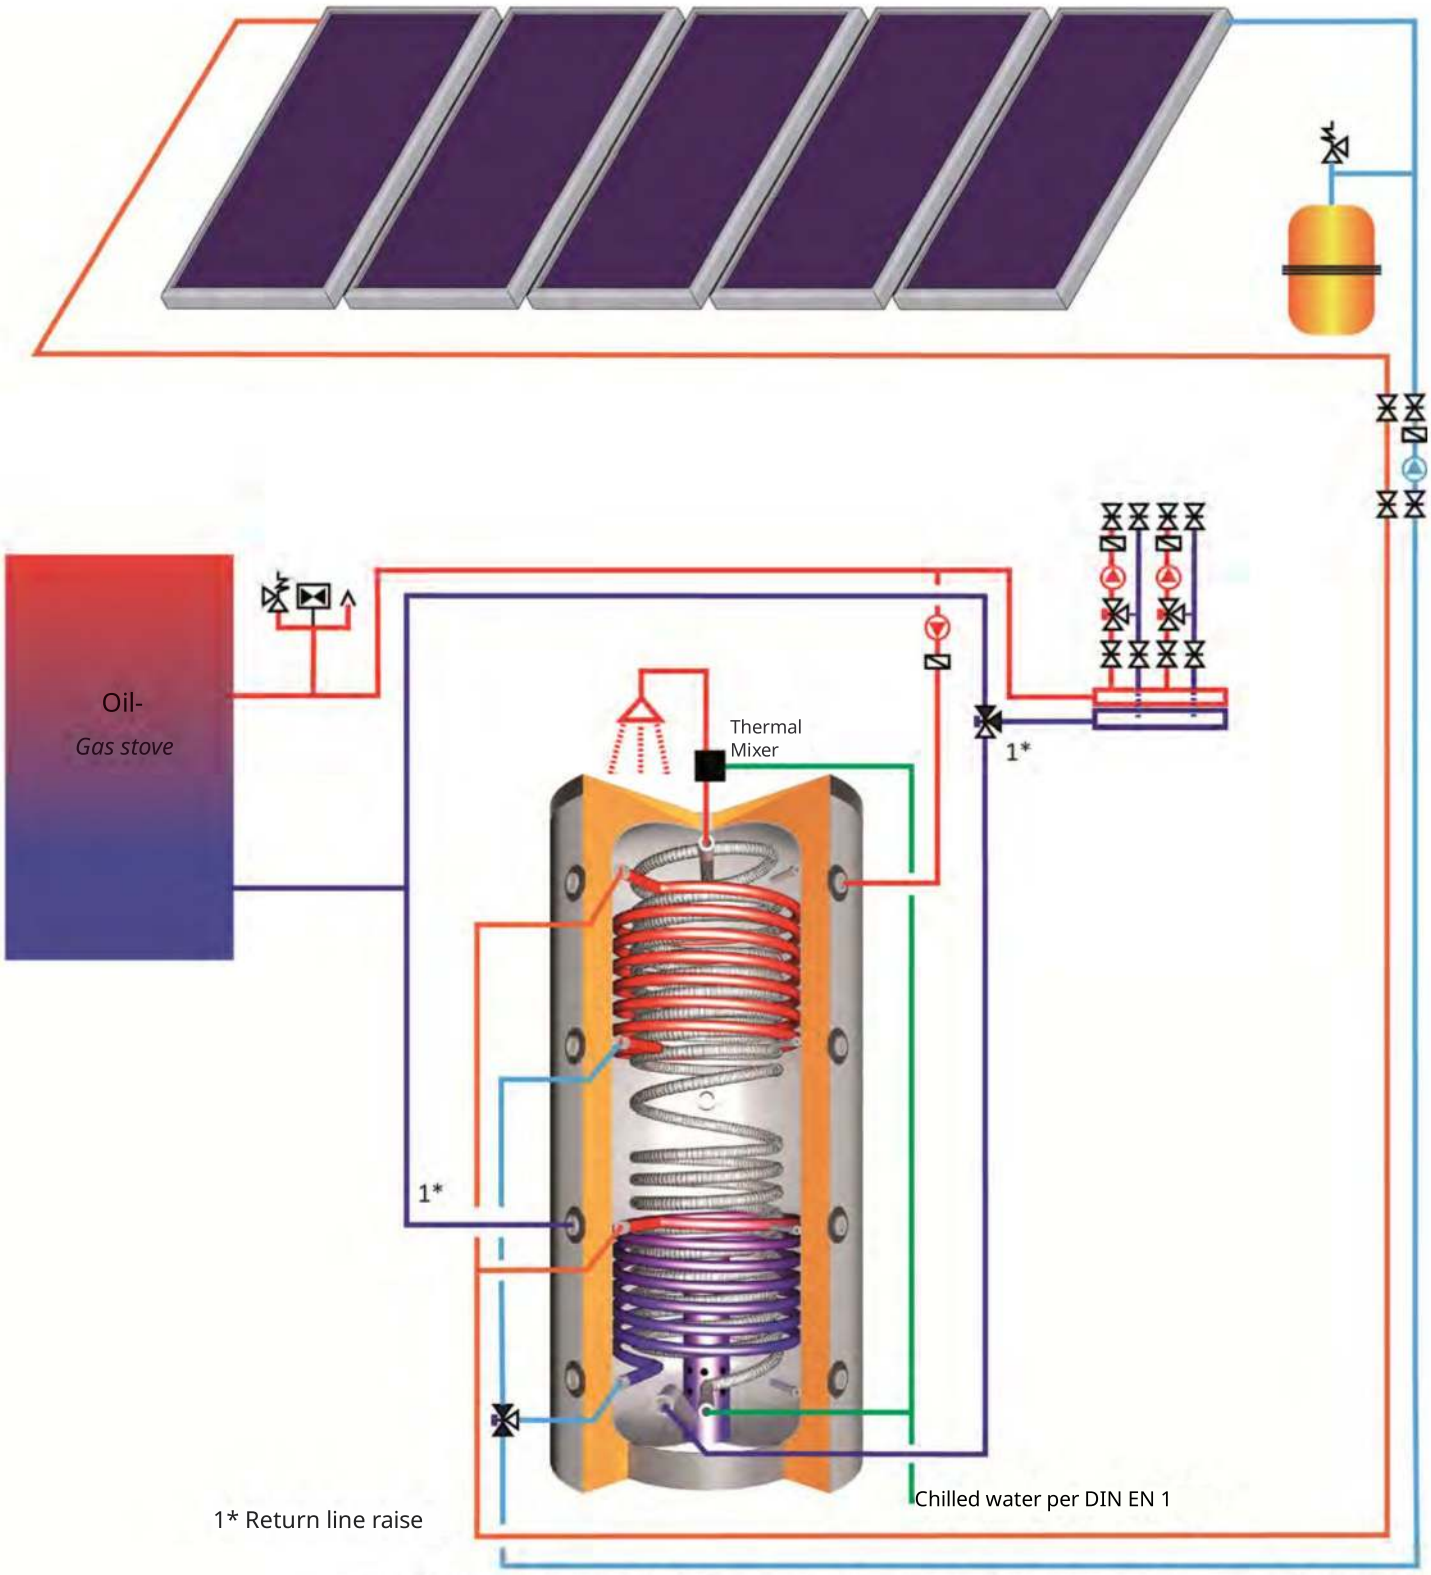

1* Return line raise

This drawing is a schematic representation and is provided for illustrative purposes only; no claim to completeness or accuracy can be made. The specialized contractor is solely responsible for planning and installation.